CAPITAL PLANNING AND CONSTRUCTION (CPC)
TENDERS: 401 FESTIVAL LANE (3rd FLOOR)
PICK UP / DROP OFF LOCATION

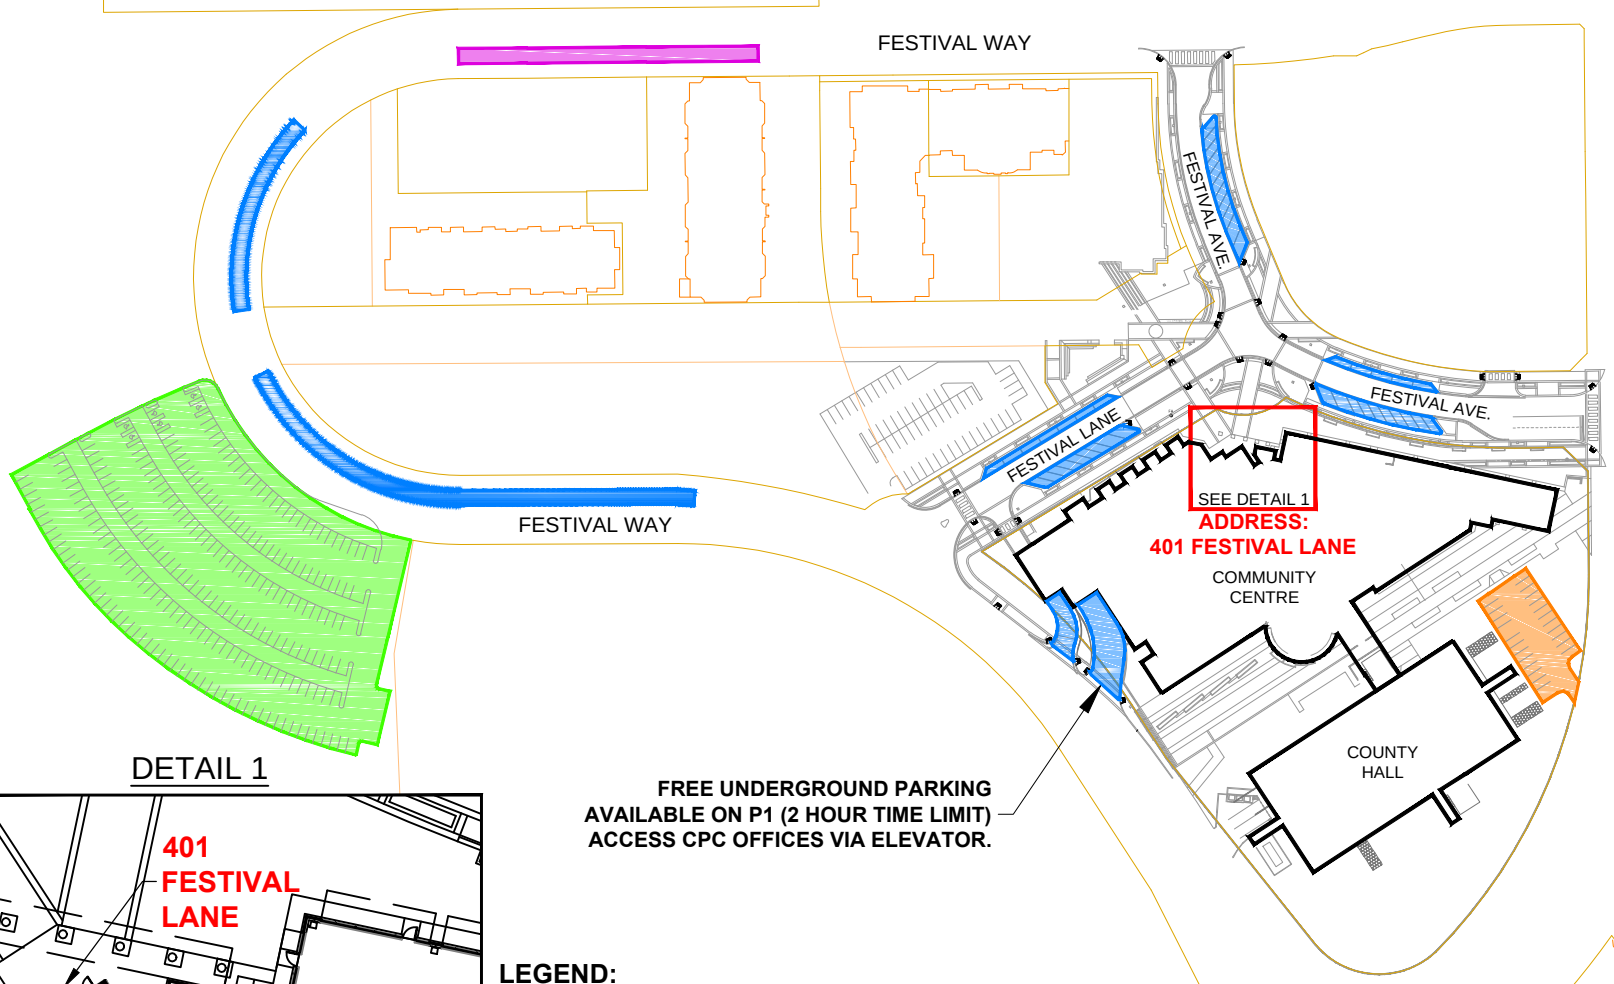

DETAIL 1

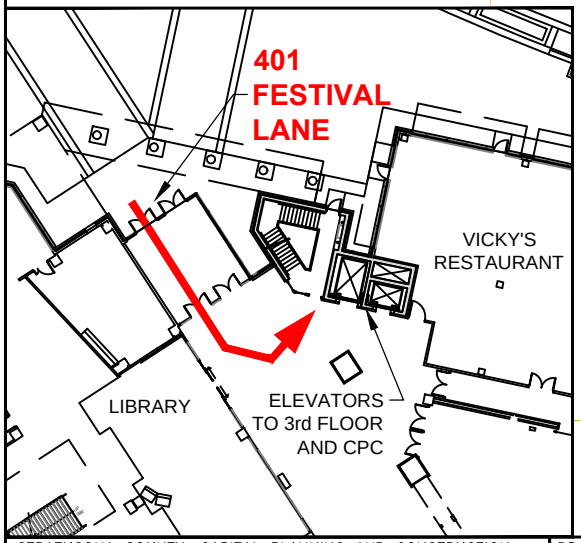

LEGEND:

- FREE PUBLIC PARKING - NO TIME LIMIT
- FREE PUBLIC PARKING - 2 HOUR LIMIT
- FREE PUBLIC PARKING - 30 MINUTE LIMIT
- FREE PUBLIC PARKING - 15 MINUTE LIMIT

NOTES:

ALL CONTRACTORS PICKING UP / DROPPING OFF TENDERS MUST USE THE COMMUNITY CENTRE MAIN DOORS TO ACCESS THE CPC OFFICES ON THE THIRD FLOOR VIA THE STAIRS / ELEVATOR LOCATED NEAR VICKY'S RESTAURANT.

STRATHCONA COUNTY, CAPITAL PLANNING AND CONSTRUCTION	DRAWN: J. ORR, C.E.T.	DATE: 15/04/14	SCALE: 1:2500	REV. BY: JO	REV. DATE: 15/08/19	REV. #: 3	DWG NAME: AUFA0002R3