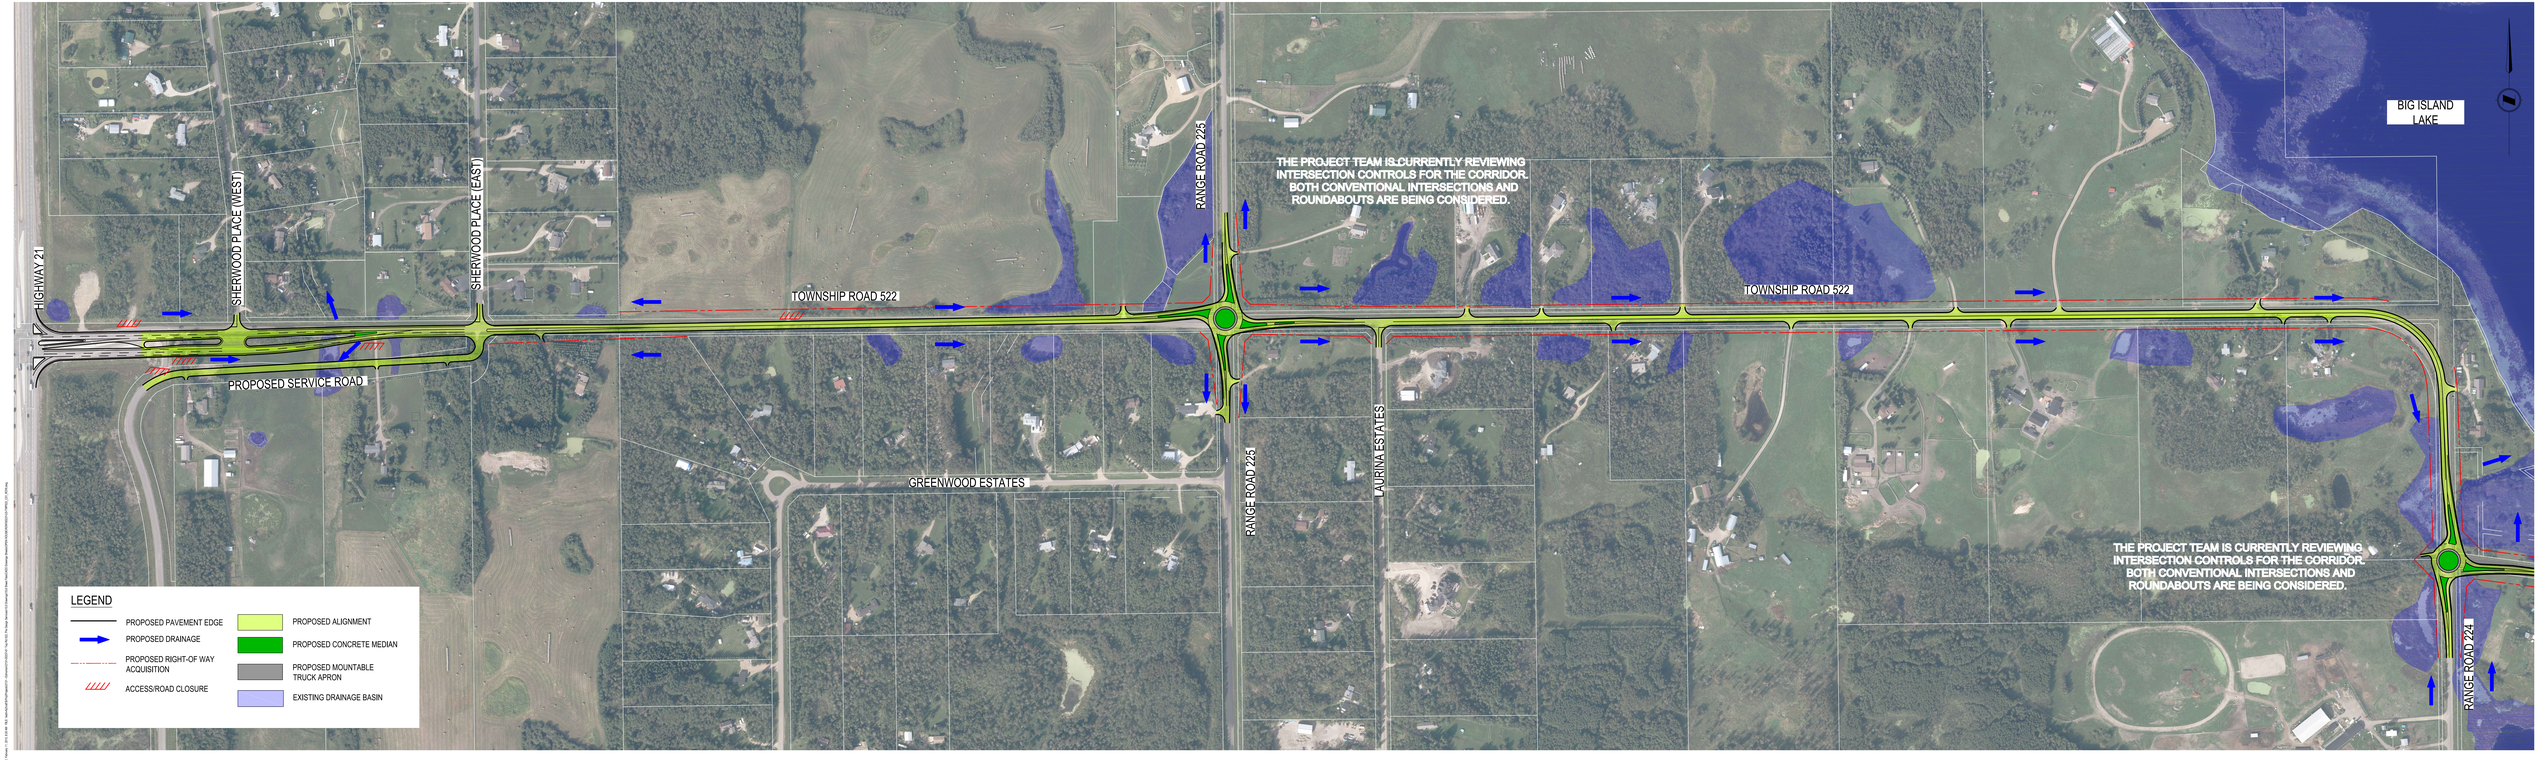
HIGHWAY 21
SHERWOOD PLACE (WEST)
SHERWOOD PLACE (EAST)
RANGE ROAD 225
TOWNSHIP ROAD 522
TOWNSHIP ROAD 522
PROPOSED SERVICE ROAD
GREENWOOD ESTATES
RANGE ROAD 223
LAURINA ESTATES
RANGE ROAD 224
BIG ISLAND LAKE
THE PROJECT TEAM IS CURRENTLY REVIEWING INTERSECTION CONTROLS FOR THE CORRIDOR. BOTH CONVENTIONAL INTERSECTIONS AND ROUNDABOUTS ARE BEING CONSIDERED.
THE PROJECT TEAM IS CURRENTLY REVIEWING INTERSECTION CONTROLS FOR THE CORRIDOR. BOTH CONVENTIONAL INTERSECTIONS AND ROUNDABOUTS ARE BEING CONSIDERED.
LEGEND
PROPOSED PAVEMENT EDGE
PROPOSED DRAINAGE
PROPOSED RIGHT-OF WAY ACQUISITION
ACCESS/ROAD CLOSURE
PROPOSED ALIGNMENT
PROPOSED CONCRETE MEDIAN
PROPOSED MOUNTABLE TRUCK APRON
EXISTING DRAINAGE BASIN